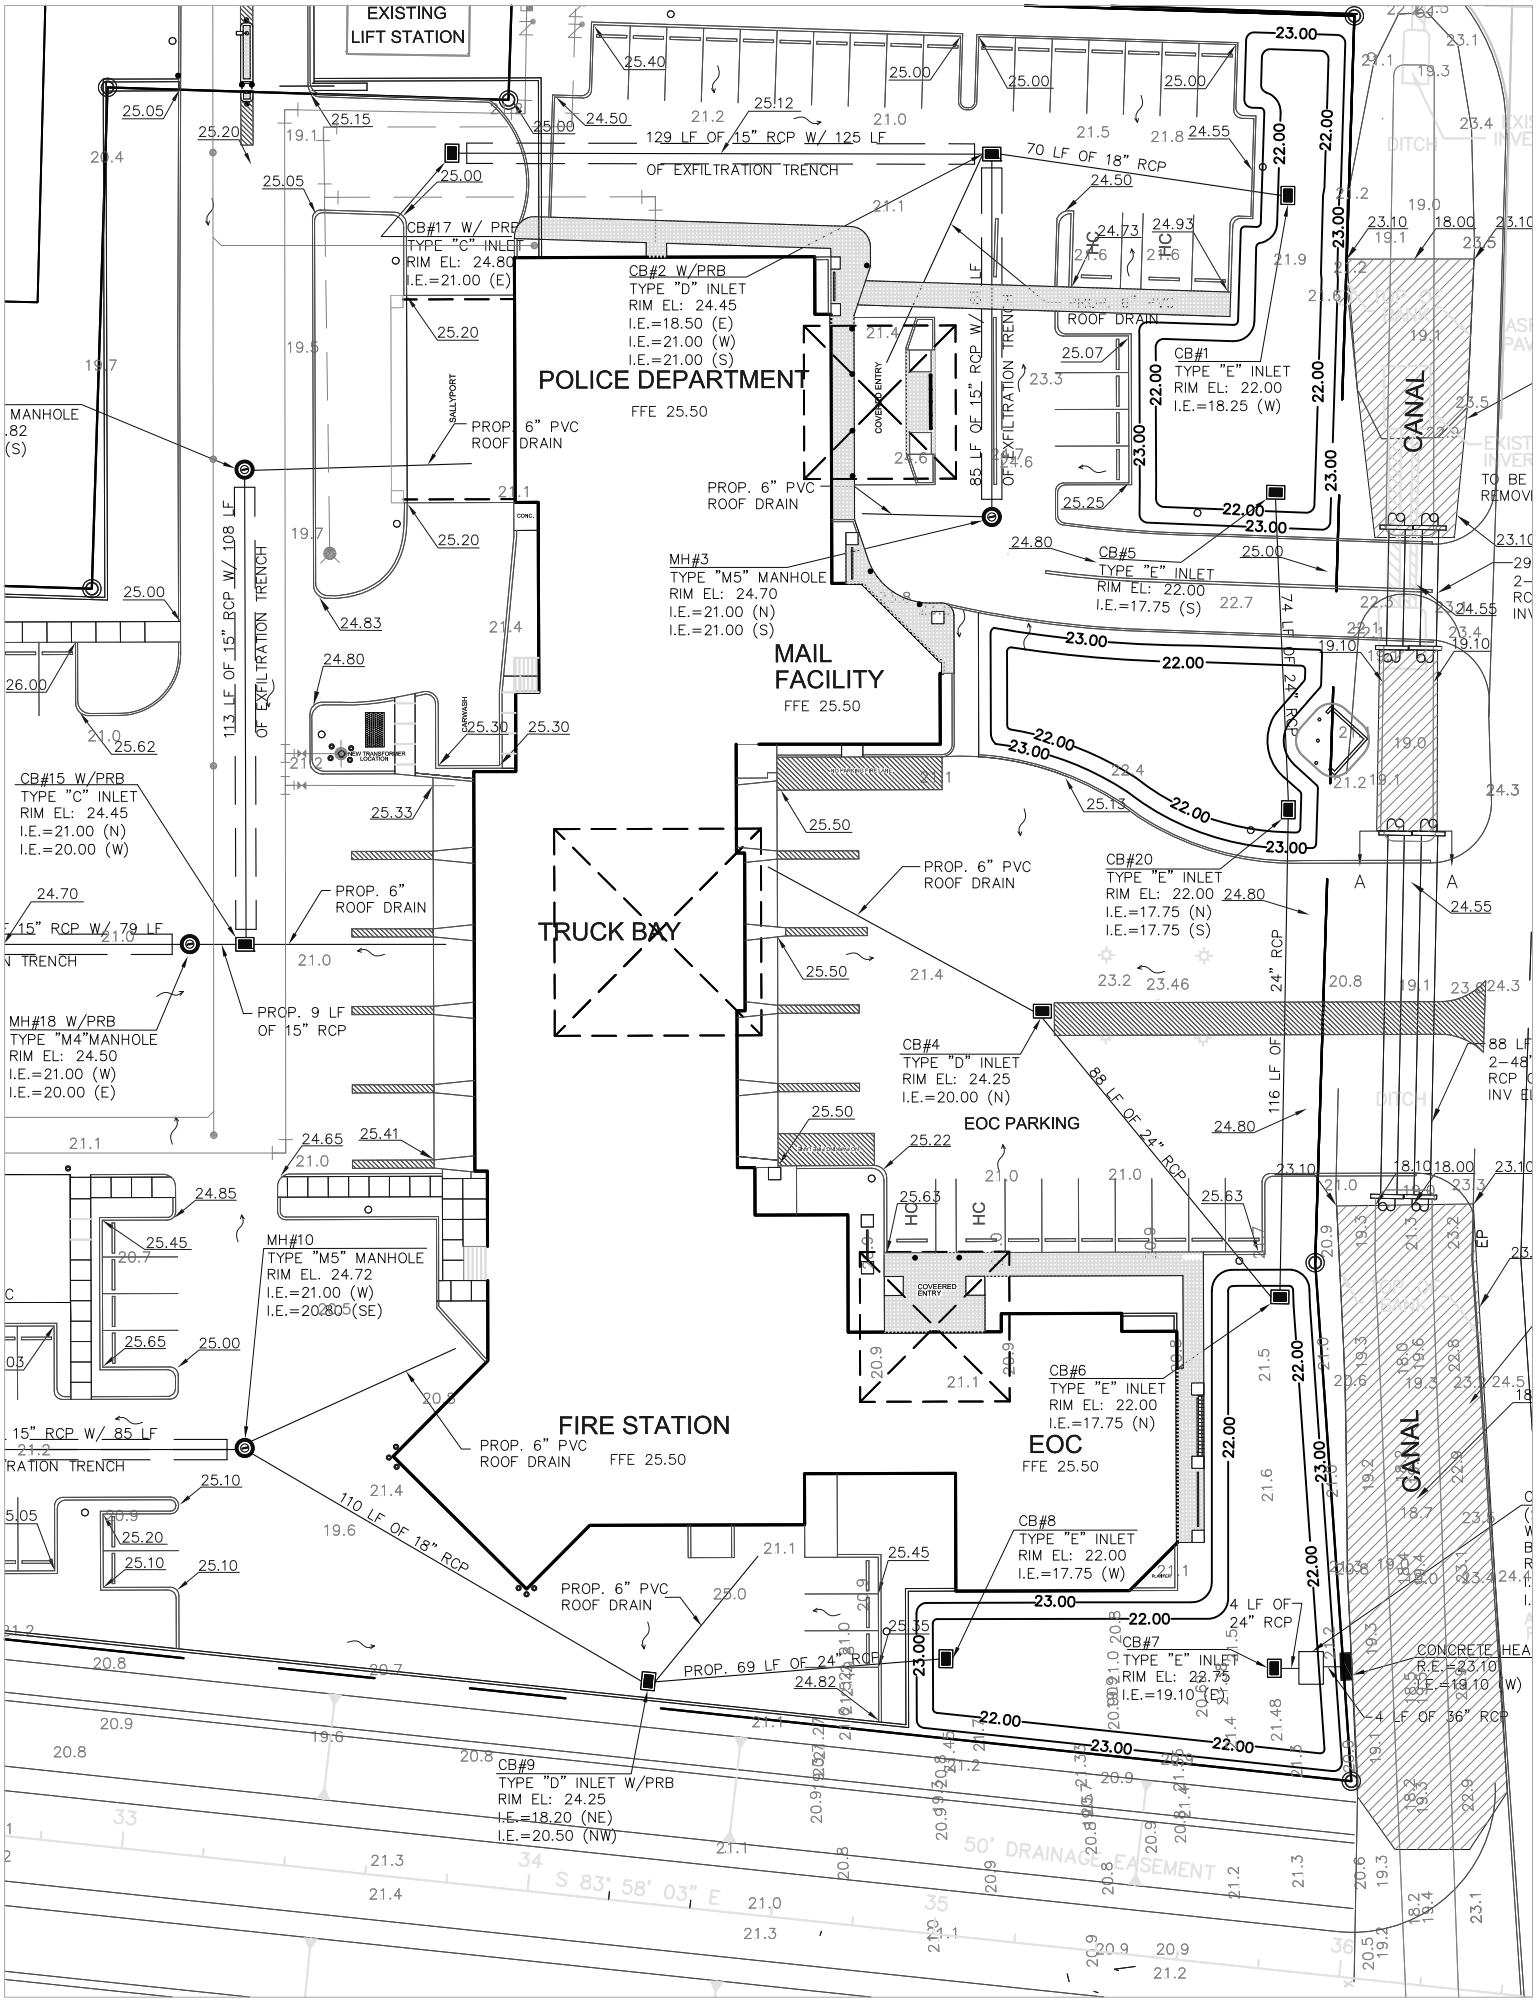
EXISTING LIFT STATION
POLICE DEPARTMENT
FFE 25.50
MAIL FACILITY
FFE 25.50
TRUCK BAY
FIRE STATION
FFE 25.50
EOC
FFE 25.50
EOC PARKING
CANAL
CANAL
CB#17 W/ PRB
TYPE "C" INLET
RIM EL: 24.80
I.E.=21.00 (E)
CB#2 W/PRB
TYPE "D" INLET
RIM EL: 24.45
I.E.=18.50 (E)
I.E.=21.00 (W)
I.E.=21.00 (S)
CB#1
TYPE "E" INLET
RIM EL: 22.00
I.E.=18.25 (W)
MH#3
TYPE "M5" MANHOLE
RIM EL: 24.70
I.E.=21.00 (N)
I.E.=21.00 (S)
CB#5
TYPE "E" INLET
RIM EL: 22.00
I.E.=17.75 (S)
CB#15 W/PRB
TYPE "C" INLET
RIM EL: 24.45
I.E.=21.00 (N)
I.E.=20.00 (W)
MH#18 W/PRB
TYPE "M4"MANHOLE
RIM EL: 24.50
I.E.=21.00 (W)
I.E.=20.00 (E)
CB#20
TYPE "E" INLET
RIM EL: 22.00
I.E.=17.75 (N)
I.E.=17.75 (S)
CB#4
TYPE "D" INLET
RIM EL: 24.25
I.E.=20.00 (N)
MH#10
TYPE "M5" MANHOLE
RIM EL. 24.72
I.E.=21.00 (W)
CB#6
TYPE "E" INLET
RIM EL: 22.00
I.E.=17.75 (N)
CB#8
TYPE "E" INLET
RIM EL: 22.00
I.E.=17.75 (W)
CB#7
TYPE "E" INLET
RIM EL: 22.75
I.E.=19.10 (E)
CB#9
TYPE "D" INLET W/PRB
RIM EL: 24.25
I.E.=18.20 (NE)
I.E.=20.50 (NW)
129 LF OF 15" RCP W/ 125 LF OF EXFILTRATION TRENCH
70 LF OF 18" RCP
85 LF OF 15" RCP W/ EXFILTRATION TRENCH
113 LF OF 15" RCP W/ 108 LF OF EXFILTRATION TRENCH
110 LF OF 18" RCP
PROP. 69 LF OF 24" RCP
88 LF OF 24" RCP
116 LF OF 24" RCP
74 LF OF 24" RCP
4 LF OF 24" RCP
4 LF OF 36" RCP
PROP. 6" PVC ROOF DRAIN
PROP. 9 LF OF 15" RCP
PROP. 6" ROOF DRAIN
ROOF DRAIN
SALLYPORT
COVEERED ENTRY
CARWASH
CONCRETE HEA
R.E.=23.10
I.E.=19.10 (W)
TO BE REMOVE
50' DRAINAGE EASEMENT
S 83° 58' 03" E